COMUNIDAD FORAL DE NAVARRA

Gobierno de Navarra
Departamento de Obras Públicas, Transportes y Comunicaciones

SERVICIO DE PROYECTOS, TECNOLOGÍA Y OBRAS HIDRÁULICAS

Sección de cartografía

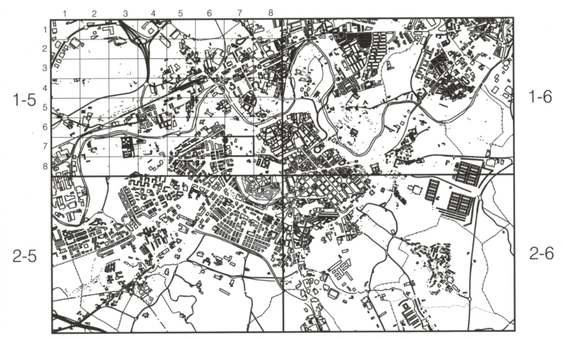

SUBDIVISIÓN DE HOJAS 1 : 5.000 EN 1 : 500

PAMPLONA

HOJA 141 (1-5) 7-7

HOJA 141 (1-5) 7-7

SIGNOS CONVENCIONALES

Edificación		*División de vegetación*	
Jardines	J	*Acera*	
Poste		*Tapia*	
Registro no identificado		*Alambrada*	
Semáforo		*Verja*	
Punto de luz		*Muro*	
Hito kilométrico		*Muro de contención*	
Torre metálica		*Seto*	
Buzón		*Arbolado*	
Árbol		*Barandilla*	
Cabina de la O.N.C.E.		*Desmonte*	
Sumidero		*Terraplén*	
Registro de alcantarilla		*Curva de nivel*	
Registro eléctrico		*Construcción*	
Surtidor de gasolina		*Carretera*	
Registro telefónico		*Camino*	
Registro de gas		*Senda*	
Vértice geodésico		*Canal*	
Red básica de poligonación		*Acequia*	
Punto de apoyo		*Arroyo*	
Punto de nivelación		*Vaguada*	
Punto de altimetría	+ 436.43	*Río*	
Cabina telefónica		*Lago*	
Banco		*Línea eléctrica*	
Boca de riego		*Línea telefónica*	TLF
Boca de aspersión			
Fuente pública		***USOS DEL SUELO***	
Pozo		*Huerto*	H
Boca de incendios		*Pavimento*	PAV
Registro de agua		*Patio*	PAT
Estanque		*Prado*	PD
Paso subterráneo	P.SUB	*Monte bajo*	MB
Paso minusválido		*Labor*	L
Instalación deportiva	ID	*Olivar*	O
Aparcamiento	PRK	*Frutal*	FR
Transformador	TR	*Viñedo*	V

INFORMACIÓN COMPLEMENTARIA

VUELO		*RESTITUCIÓN*	
Escala :	1/3.500	Instrumentos:	AVIOLYT BC1/BC2
Fecha :	JULIO 1986	Fecha :	DICIEMBRE 1986
Empresa :	AZIMUT S.A.	Empresa :	TRABAJOS CATASTRALES S. A.

ESCALA 1:500

0 5 10 15 20 25 30 35 40 45 50 m

Equidistancia de las curvas de nivel 0.5 metros
Proyección U.T.M. Elipsoide de Hayford
Altitudes referidas al nivel medio del mar en Alicante

Dirección y Control: Sección de Cartografía

TRABAJOS CATASTRALES S.A.

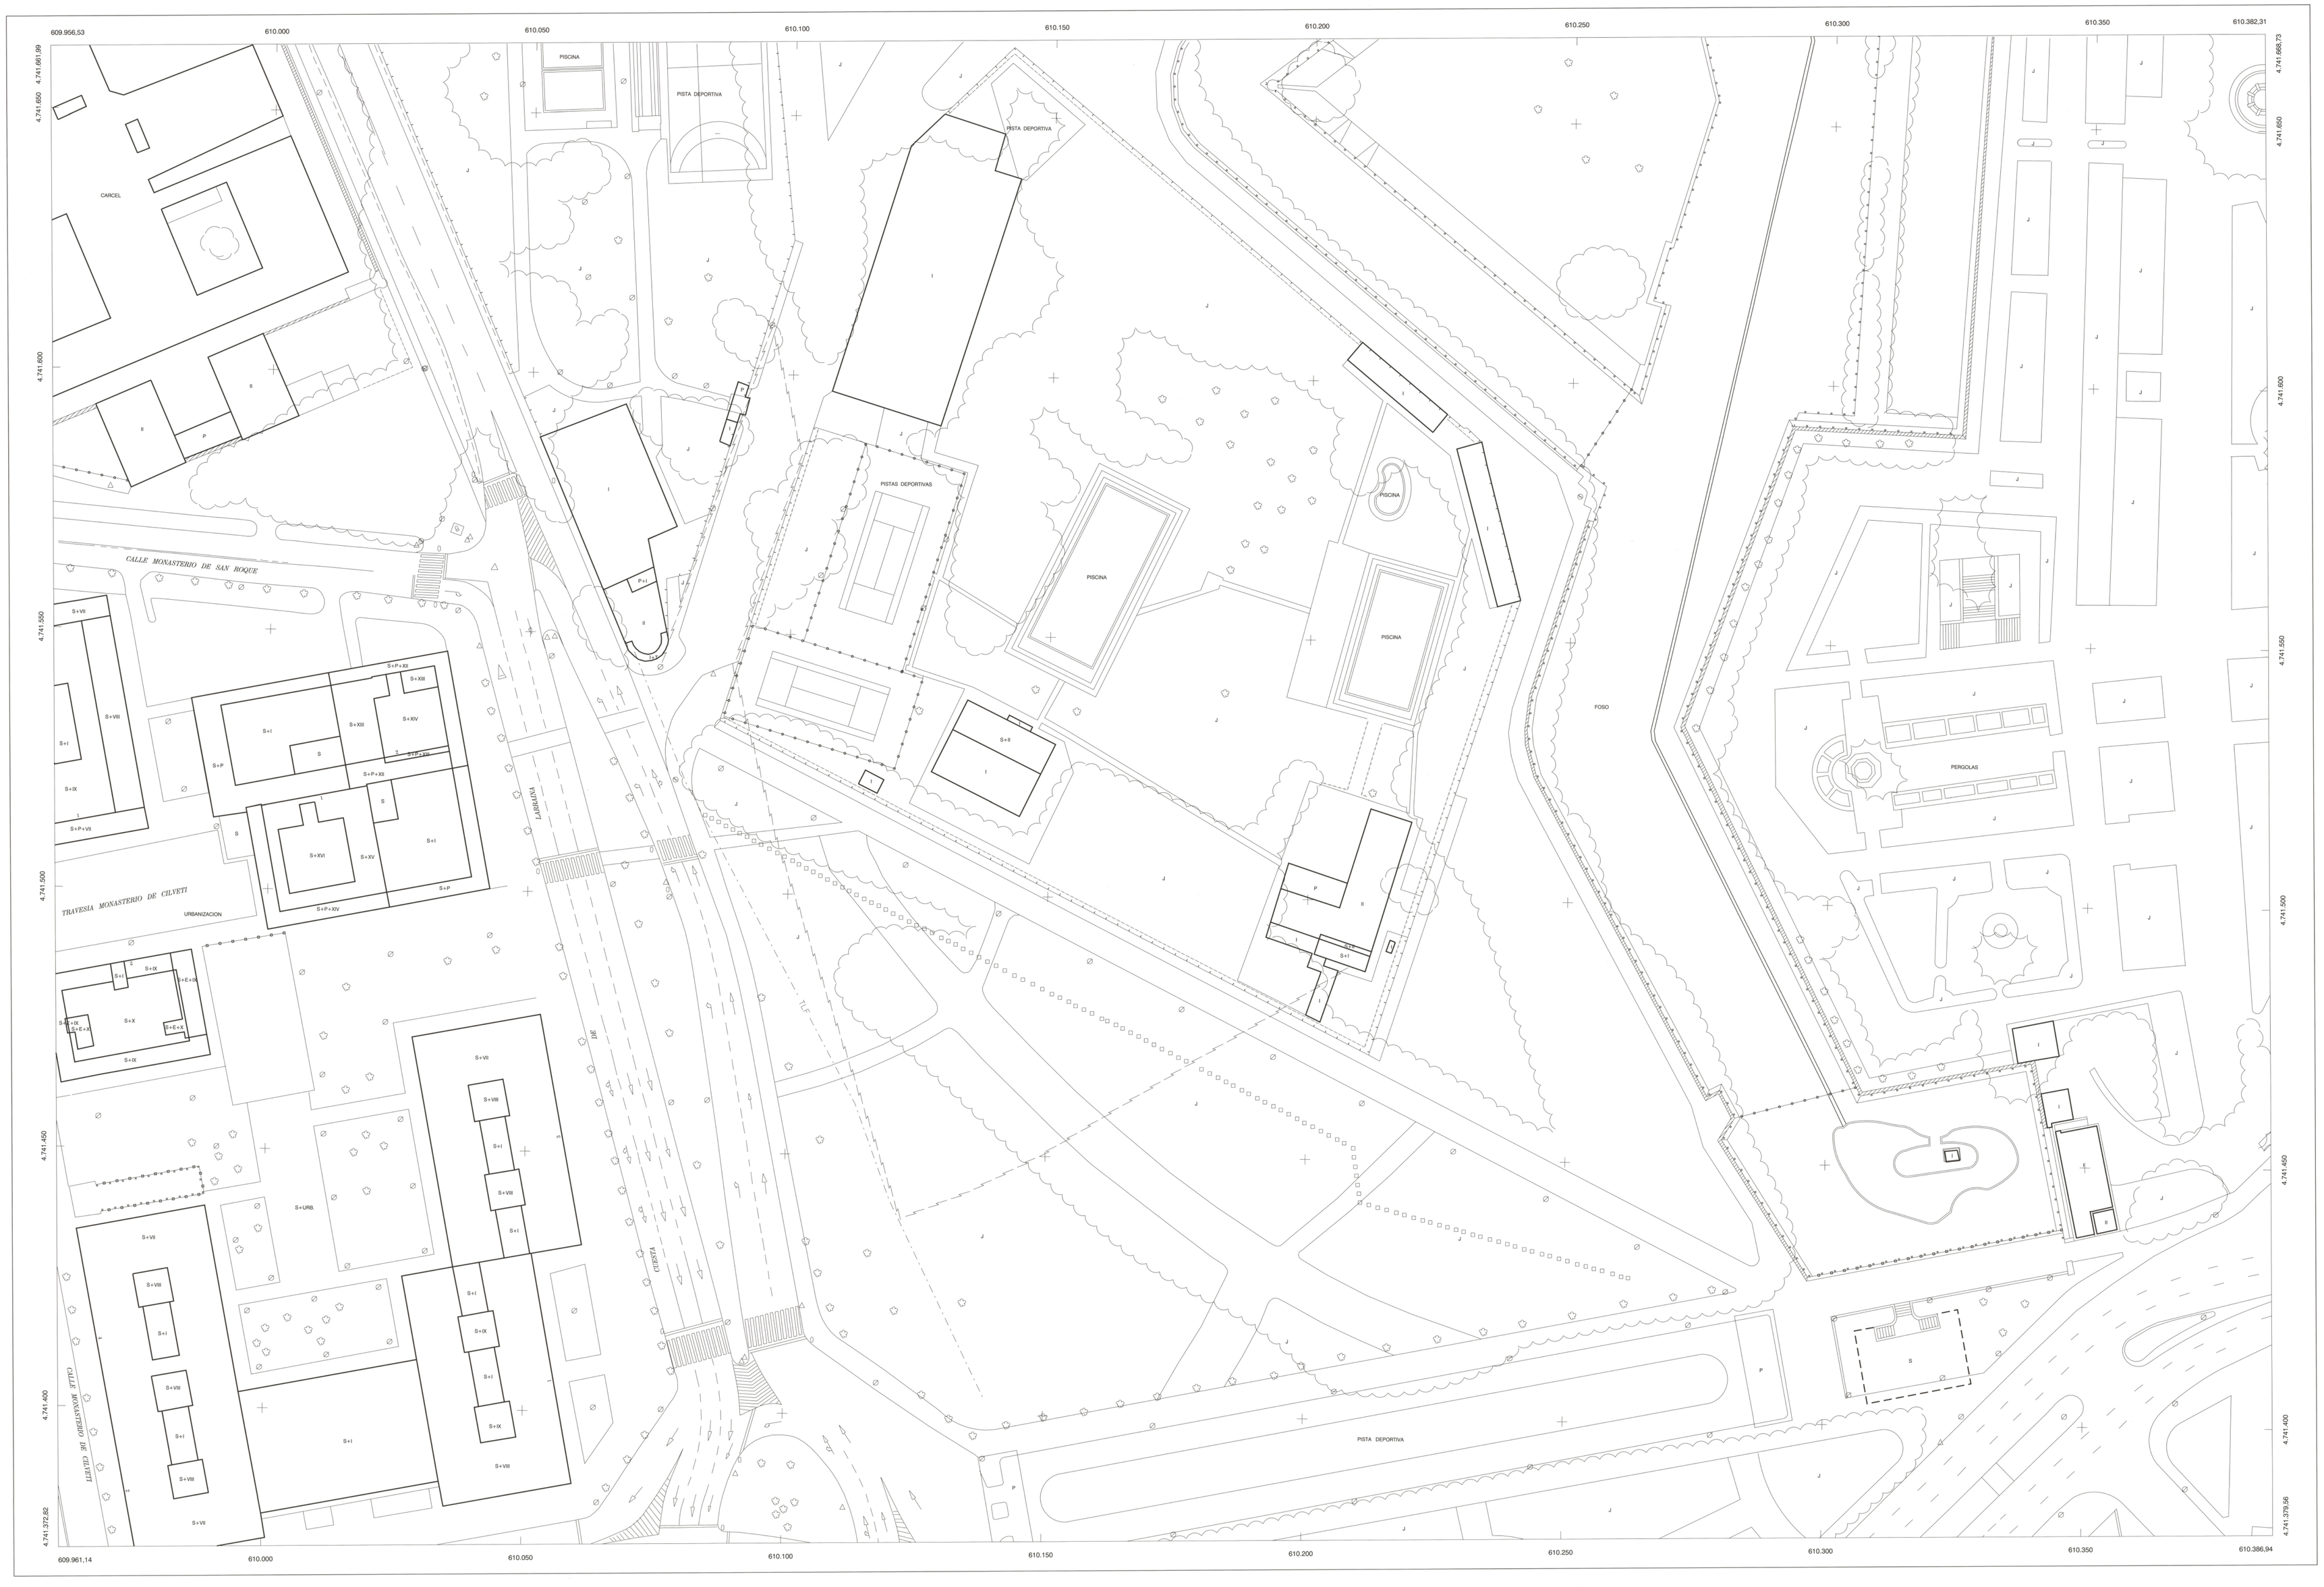
609.956,53
610.000
610.050
610.100
610.150
610.200
610.250
610.300
610.350
610.382,31
4.741.650
4.741.600
4.741.550
4.741.500
4.741.450
4.741.400
4.741.372,82
4.741.379,56
609.961,14
610.386,94
CARCEL
PISCINA
PISTA DEPORTIVA
PISTAS DEPORTIVAS
CALLE MONASTERIO DE SAN ROQUE
TRAVESIA MONASTERIO DE CILVETI
URBANIZACION
CALLE MONASTERIO DE CILVETI
LARRAINA
TLF
FOSO
PERGOLAS
S+VII
S+VIII
S+I
S+IX
S+P+XII
S+XIII
S+XIV
S+XV
S+P+XIV
S+X
S+XI
S+URB.
S+II
